

Front view

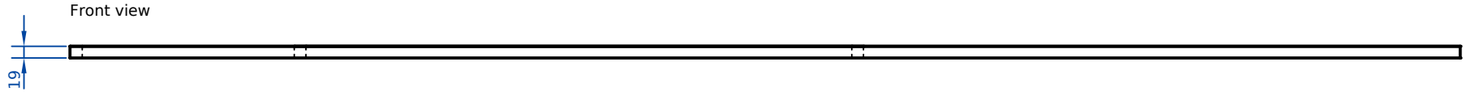


View from the left



Top view

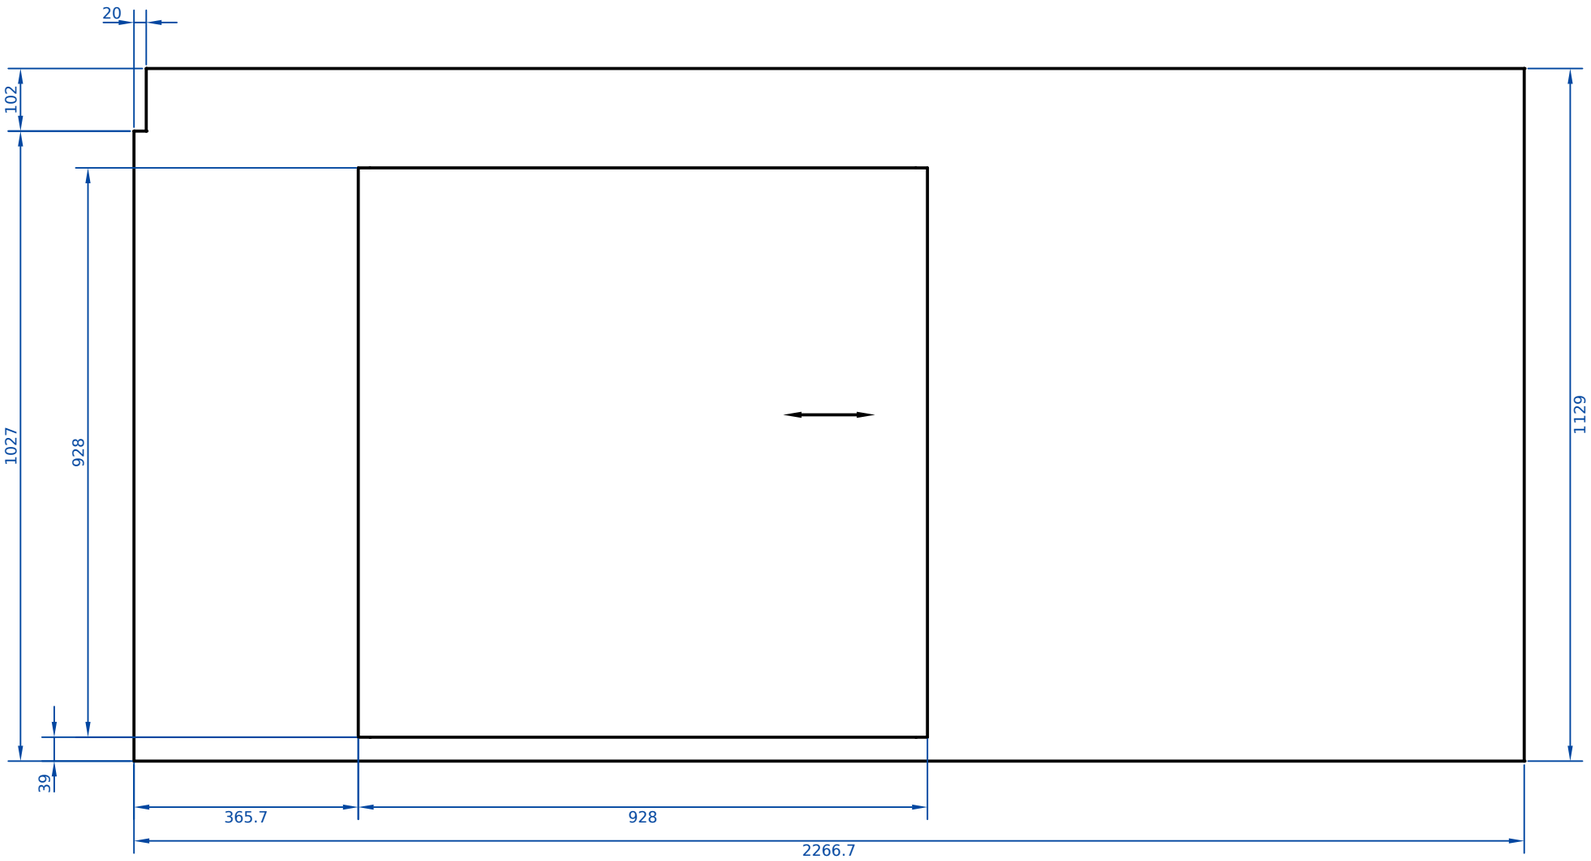

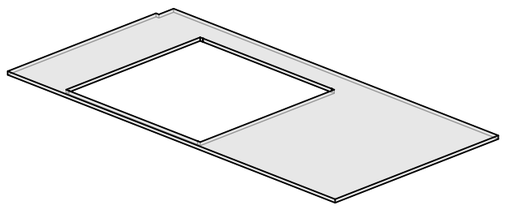

Company: Slatlyn – sample				Planner:			
Project: Sample house				Client:			
Part: Sample house_s10						Qty: 1	
Item: 10		Items:					
Date:	Drawn:	Plan no.:	Rev.:	Scale: 1:10	Sheet: 10	of: 471	Sheet size: A3
All dimensions to be verified on site.							

All dimensions to be checked by a competent person before manufacture. · Alle Maße vor der Fertigung durch eine fachkundige Person prüfen.