

Front view

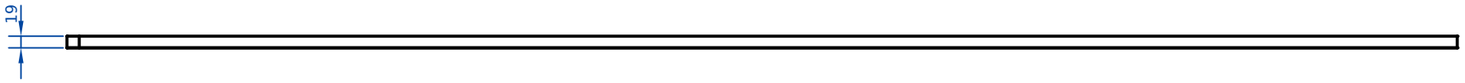


View from the left



Top view

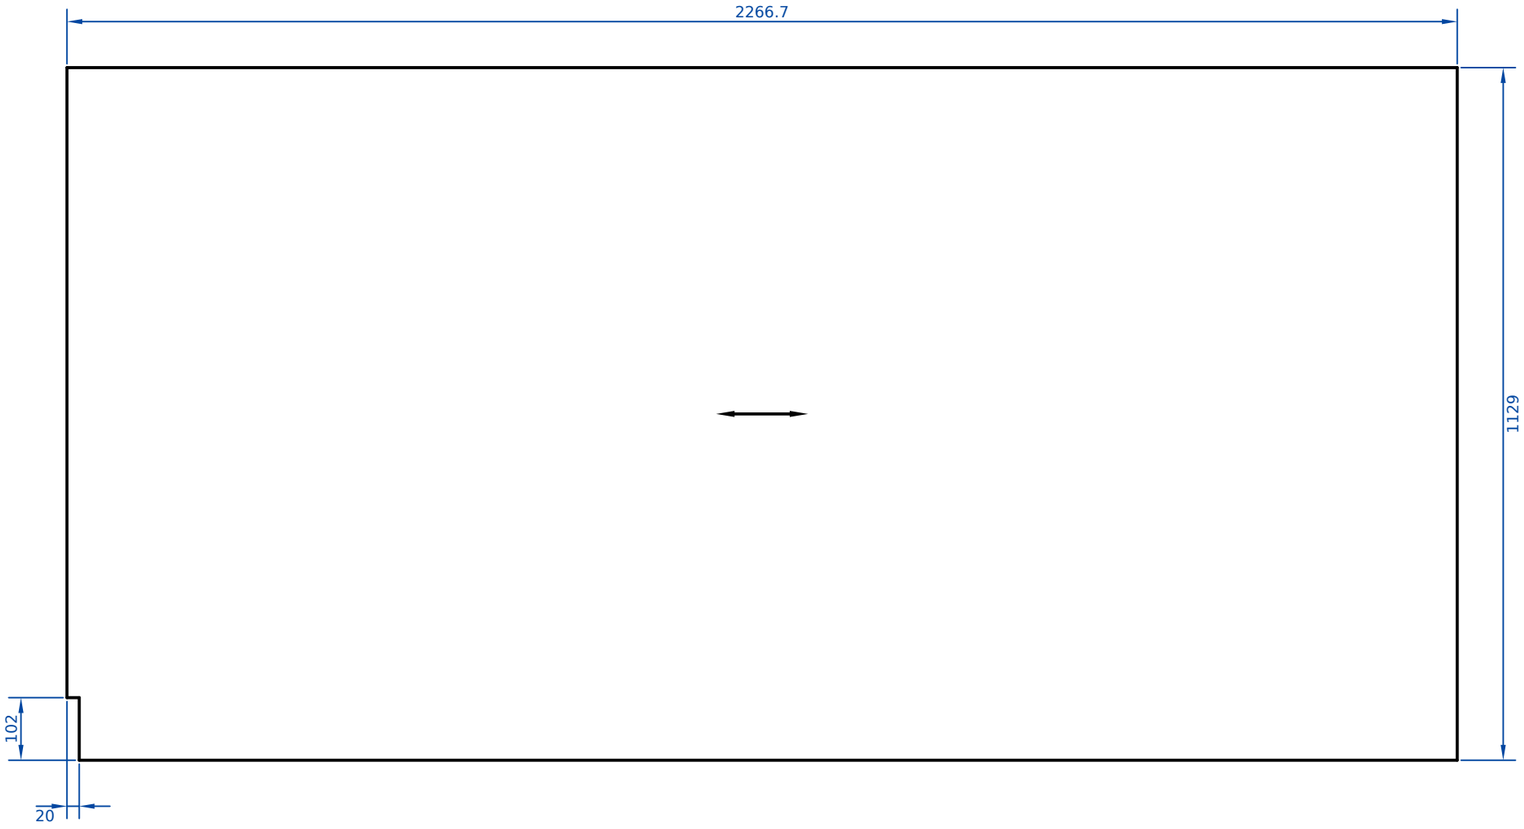

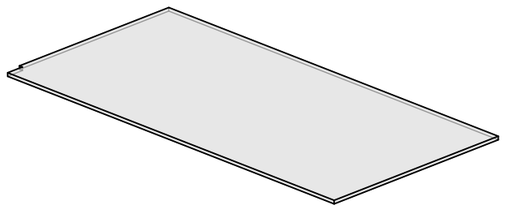

Company: Slatlyn – sample					Planner:		
Project: Sample house					Client:		
Part: 2× Sample house_s81–82						Qty: 2	
Item: 81	Items: 81, 82						
Date:	Drawn:	Plan no.:	Rev.:	Scale: 1:10	Sheet: 81	of: 471	Sheet size: A3
All dimensions to be verified on site.							

All dimensions to be checked by a competent person before manufacture. · Alle Maße vor der Fertigung durch eine fachkundige Person prüfen.