

Front view

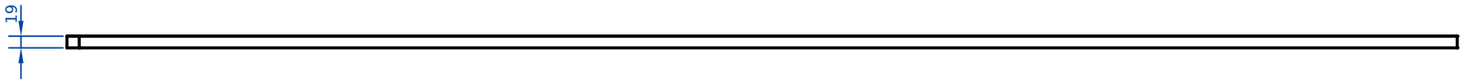


View from the left

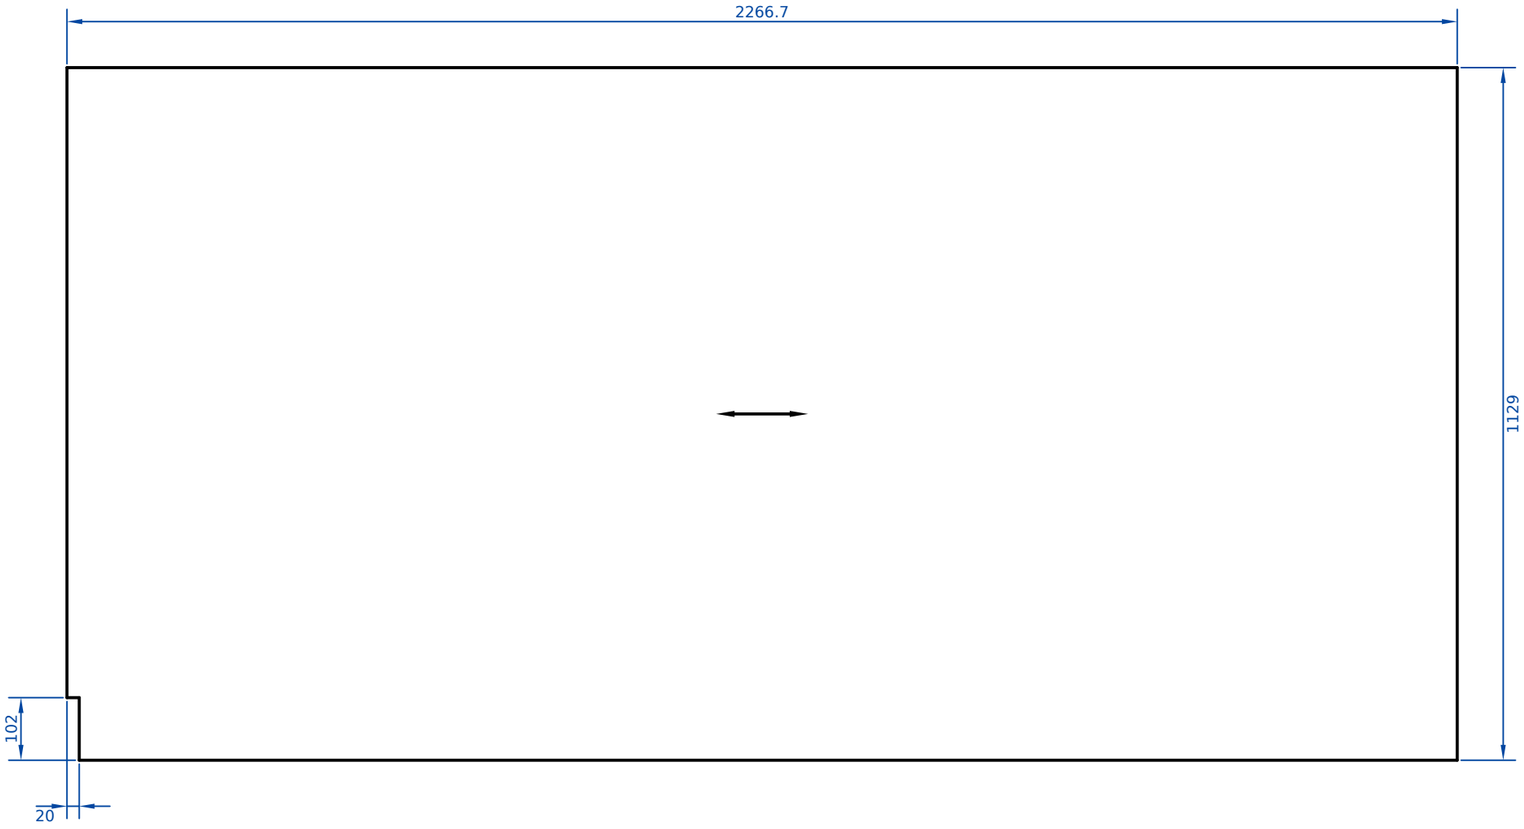

Top view



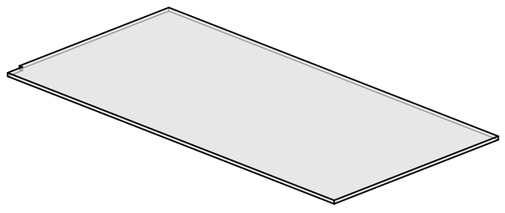

Company: Slatlyn – sample					Planner:		
Project: Sample house					Client:		
Part: Sample house_s83						Qty: 1	
Item: 83				Items:			
Date:	Drawn:	Plan no.:	Rev.:	Scale: 1:10	Sheet: 83	of: 471	Sheet size: A3
All dimensions to be verified on site.							

All dimensions to be checked by a competent person before manufacture. · Alle Maße vor der Fertigung durch eine fachkundige Person prüfen.