

Front view

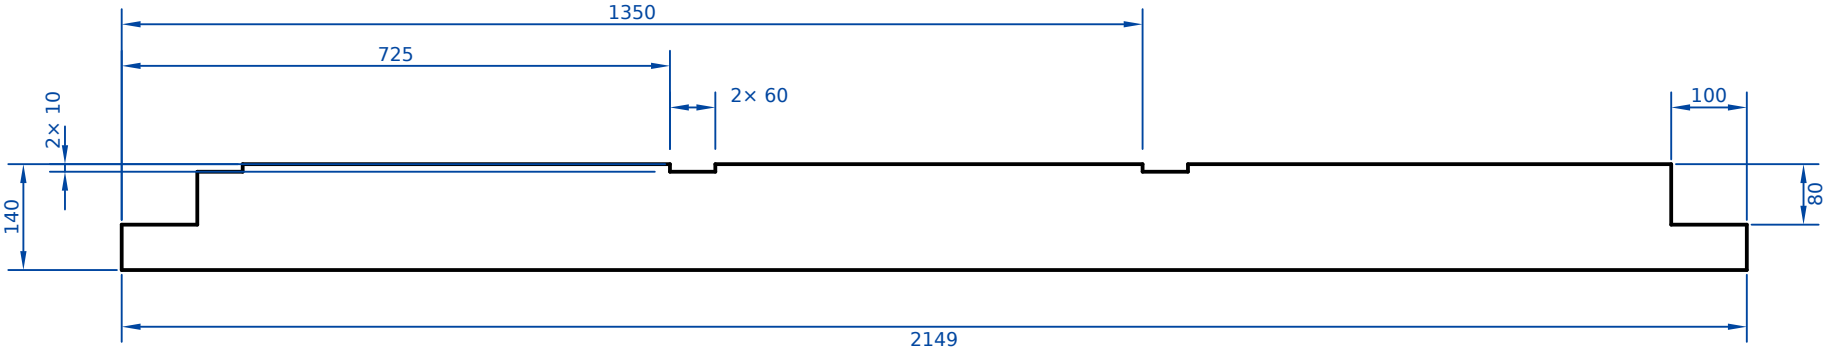

View from the left

Top view



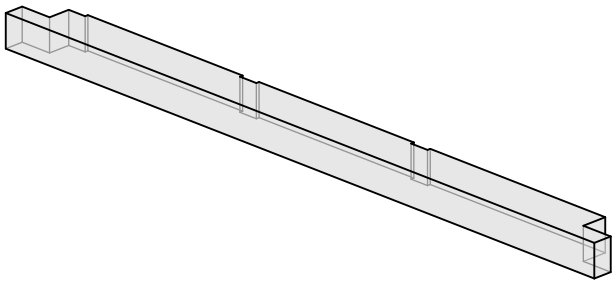

Company: Slatlyn – sample				Planner:			
Project: Sample house				Client:			
Part: 2× Sample house_s307–308						Qty: 2	
Item: 307	Items: 307, 308						
Date:	Drawn:	Plan no.:	Rev.:	Scale: 1:10	Sheet: 307	of: 471	Sheet size: A4
All dimensions to be verified on site.							

All dimensions to be checked by a competent person before manufacture. · Alle Maße vor der Fertigung durch eine fachkundige Person prüfen.