


View from the left

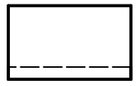


Front view

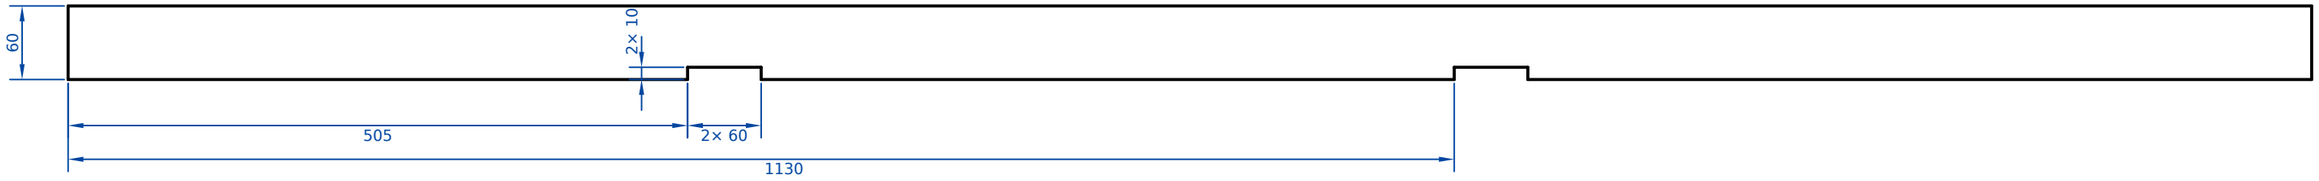

Top view

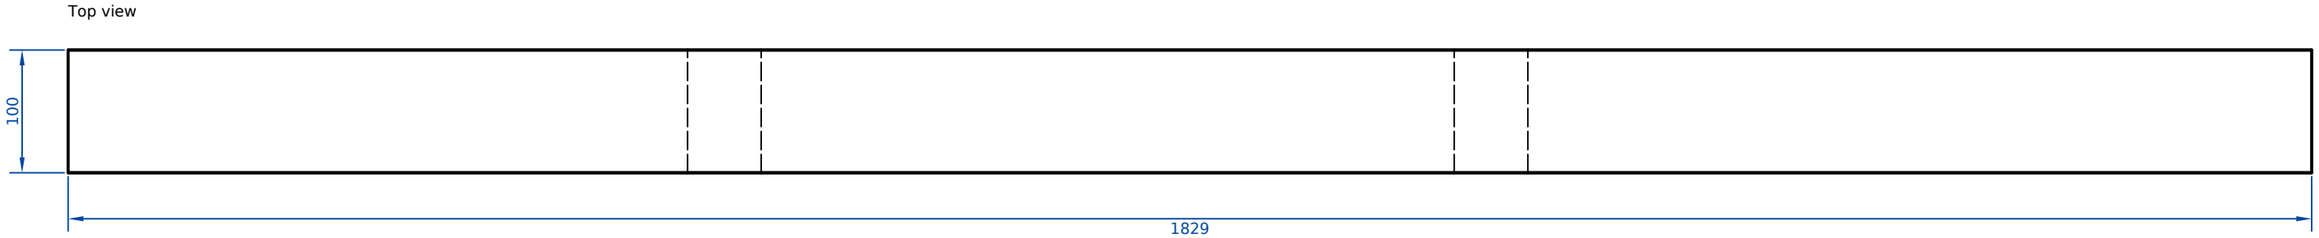

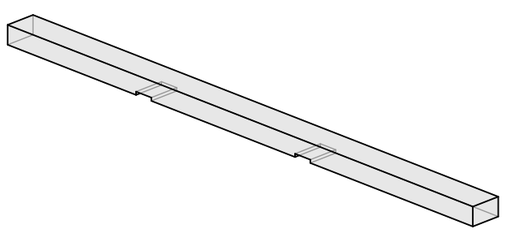

Company: Slatlyn – sample				Planner			
Project: Sample house				Client			
Part: 2× Sample house_s320–321						Qty: 2	
Item: 320	Items: 320, 321						
Date	Drawn	Plan no.	Rev.	Scale: 1:5	Sheet: 320	of: 471	Sheet size: A3
All dimensions to be verified on site.							

All dimensions to be checked by a competent person before manufacture. · Alle Maße vor der Fertigung durch eine fachkundige Person prüfen.