

View from the left




Front view

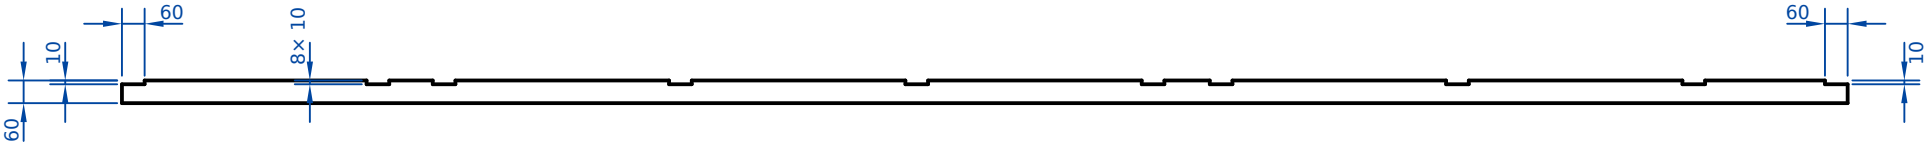

Top view

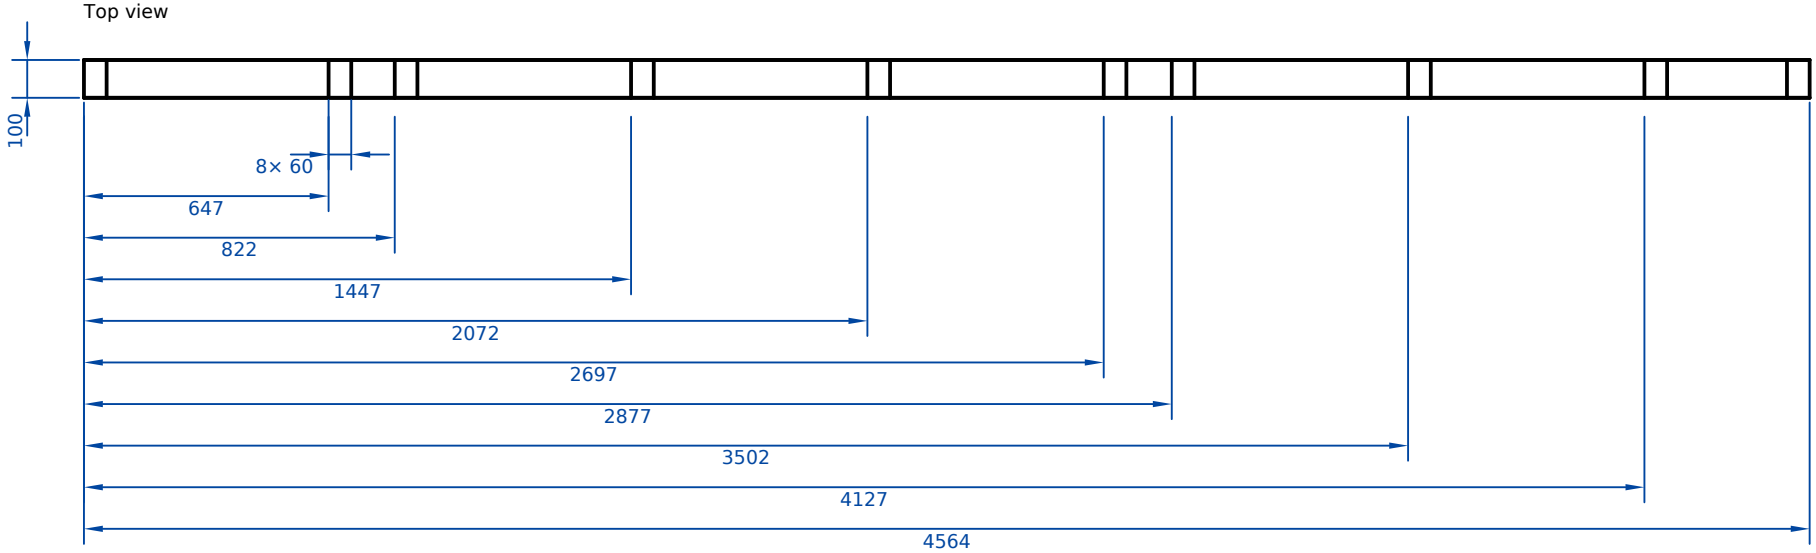

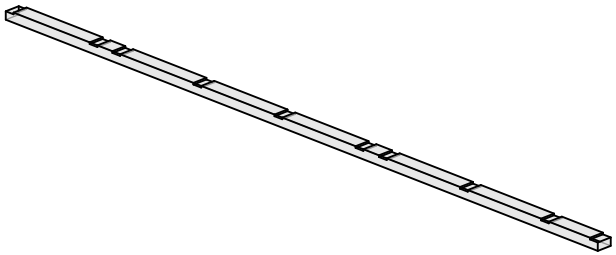

Company: Slatlyn – sample				Planner:			
Project: Sample house				Client:			
Part: Sample house_s331						Qty: 1	
Item: 331	Items:						
Date:	Drawn:	Plan no.:	Rev.:	Scale: 1:20	Sheet: 331	of: 471	Sheet size: A4
All dimensions to be verified on site.							

All dimensions to be checked by a competent person before manufacture. · Alle Maße vor der Fertigung durch eine fachkundige Person prüfen.