

View from the left

Front view

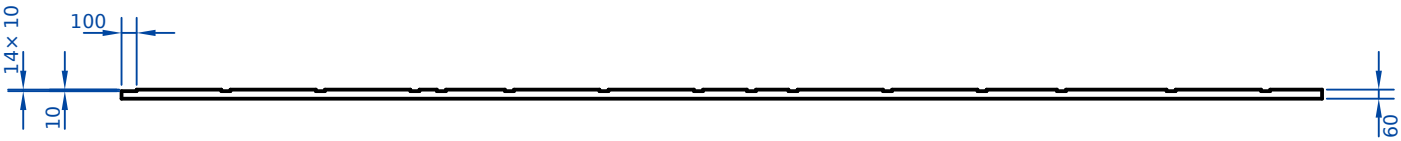

Top view

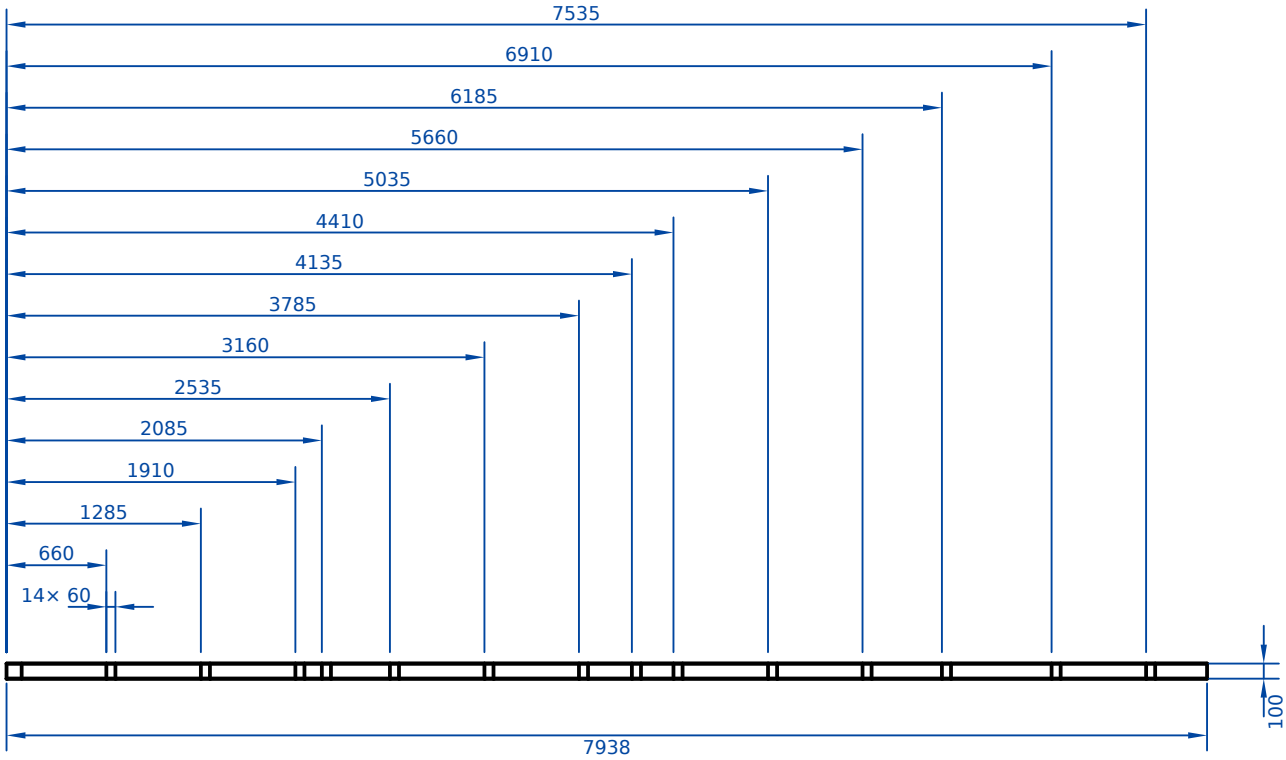

Company Slatlyn – sample				Planner			
Project Sample house				Client			
Part 2× Sample house_s333–334						Qty 2	
Item 333	Items 333, 334						
Date	Drawn	Plan no.	Rev.	Scale 1:50	Sheet 333	of 471	Sheet size A4
All dimensions to be verified on site.							

All dimensions to be checked by a competent person before manufacture. · Alle Maße vor der Fertigung durch eine fachkundige Person prüfen.